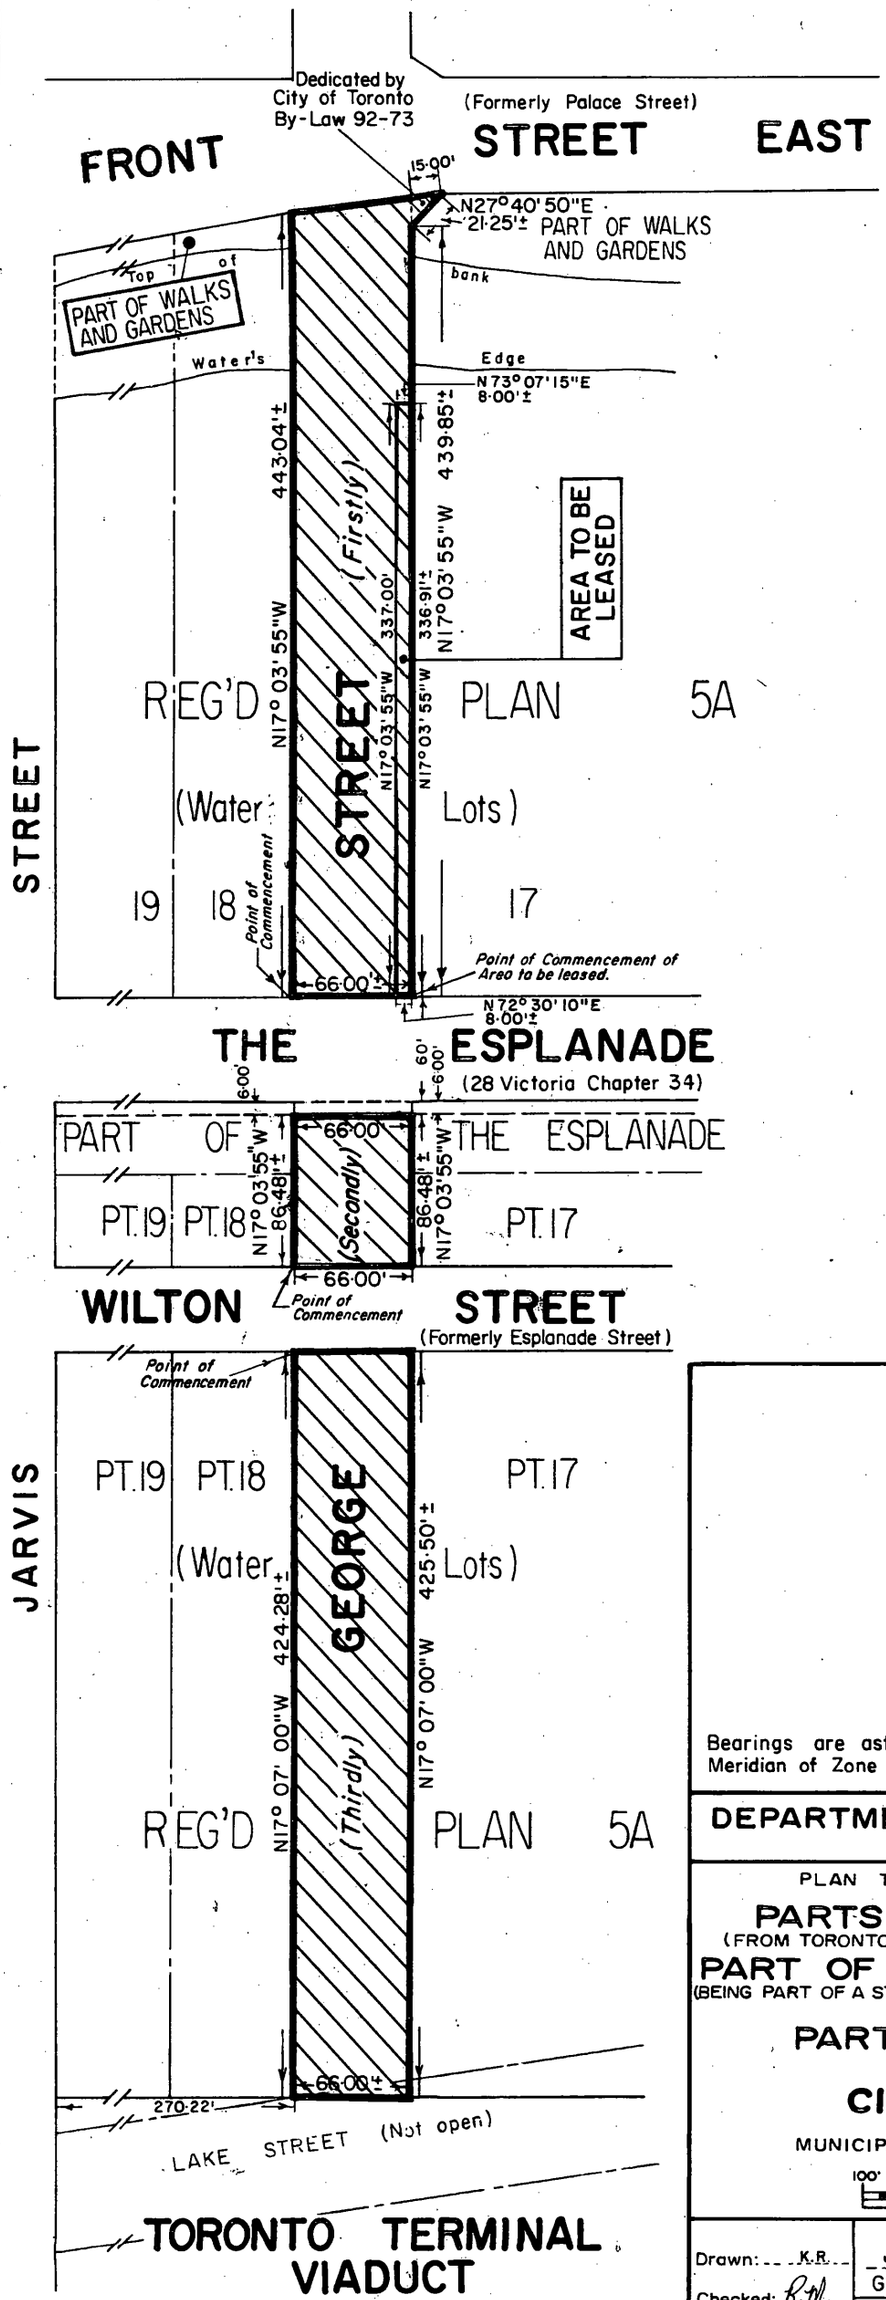

Bearings are astronomic, and are referred to the Central Meridian of Zone 10, of the Ontario Co-ordinate Sytem.

DEPARTMENT OF PUBLIC WORKS
CITY OF TORONTO

PLAN TO ILLUSTRATE DESCRIPTION OF

PARTS OF GEORGE STREET
(FROM TORONTO TERMINAL VIADUCT TO FRONT STREET EAST)

PART OF FRONT STREET EAST
(BEING PART OF A STRIP OF LAND KNOWN AS WALKS and GARDENS)
and

PART OF LAKE STREET
(NOT OPEN)

CITY OF TORONTO

MUNICIPALITY OF METROPOLITAN TORONTO

SCALE
100' 0' 100'

Drawn: K.R.
Checked: R.M.
Approved: G.S.

George R. Wilson O.L.S.
George R. Wilson-City Surveyor, June 24, 1977.

FILE
E13-RP1-1

PLAN SYE1277

SYE1277